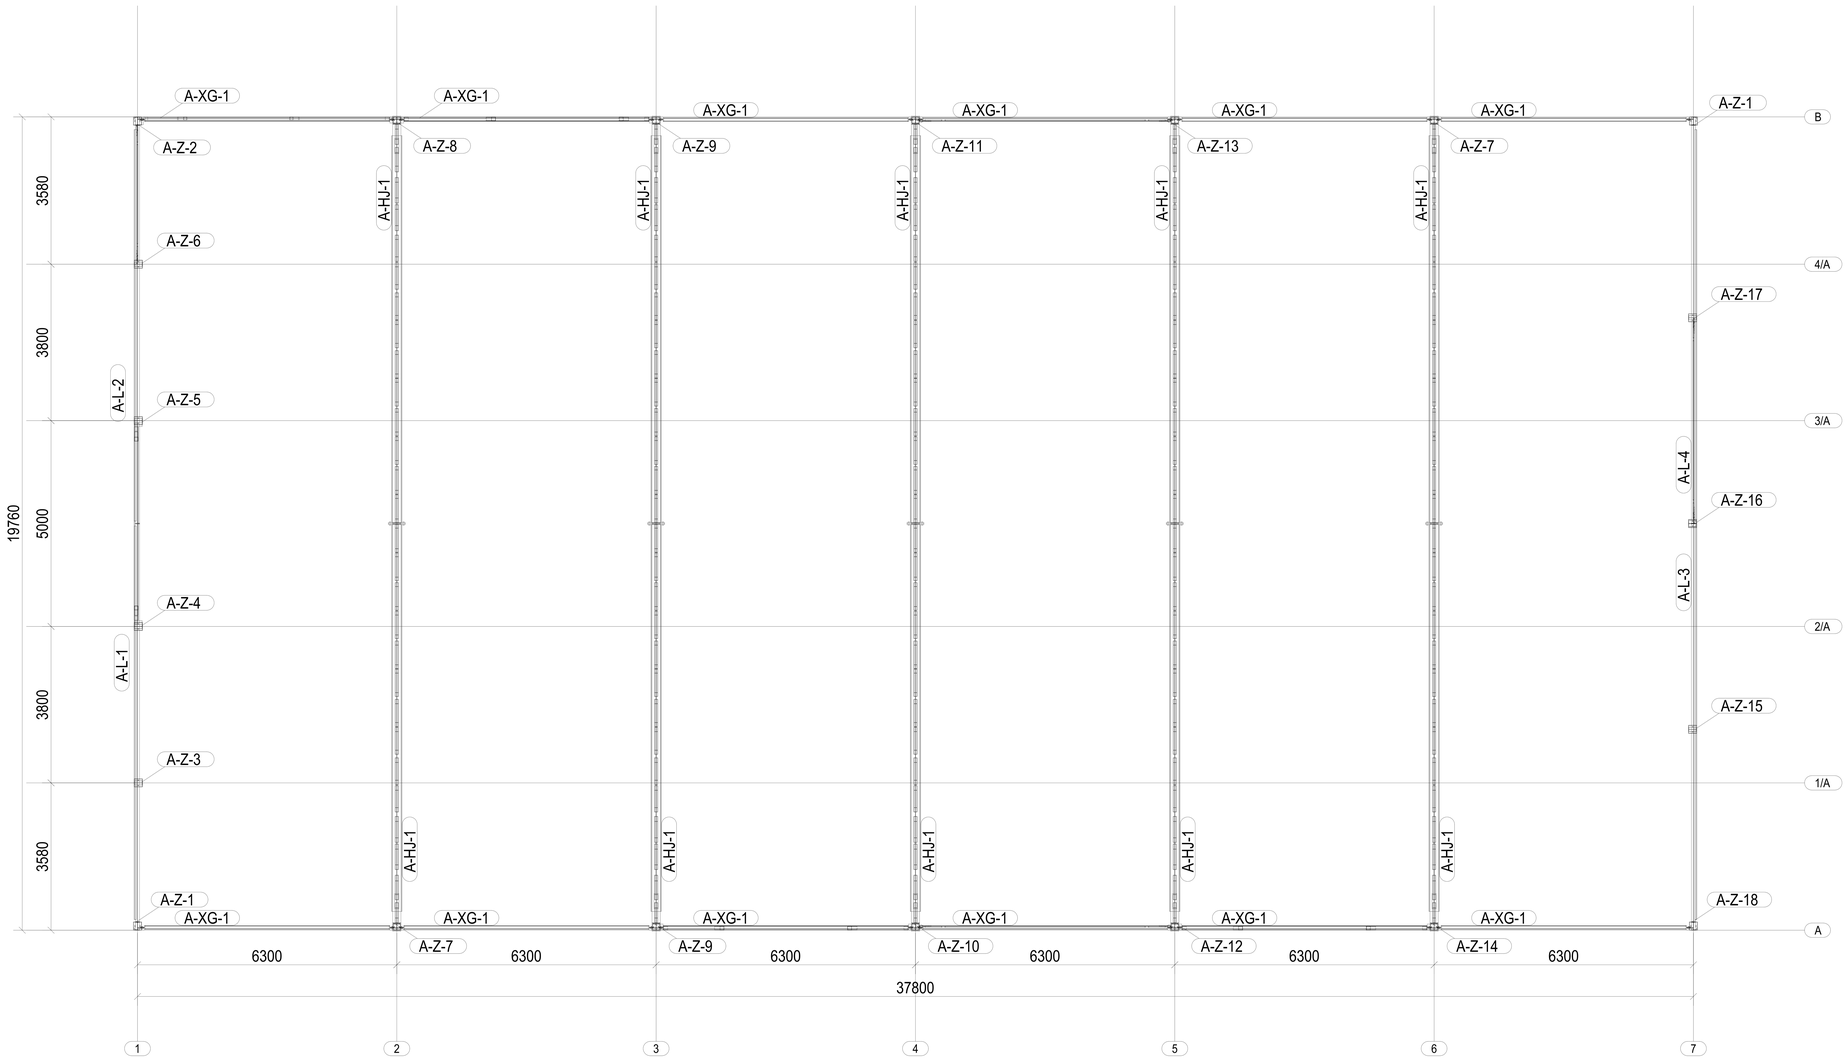

Project	A Sweden Warehouse No. 1		1:70
		Plane Layout	
			02.08.2025

Tekla structures

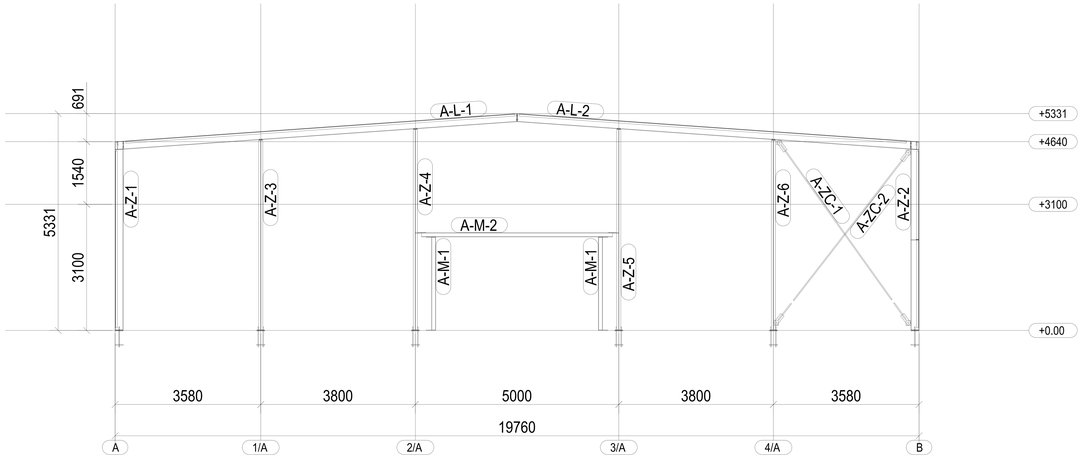

GRID 1

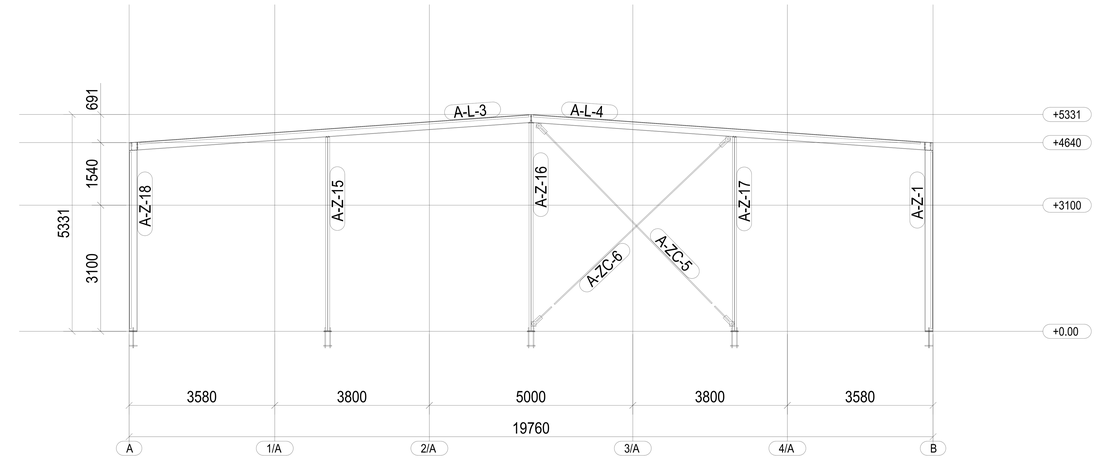

GRID 7

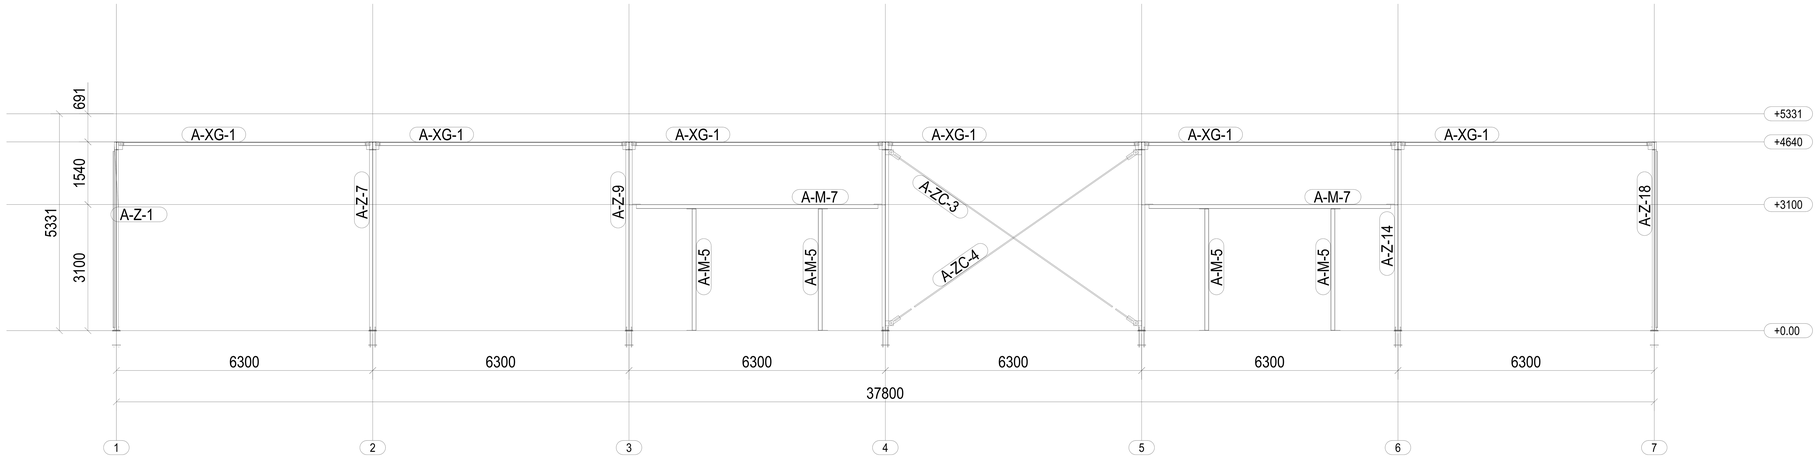

GRID A

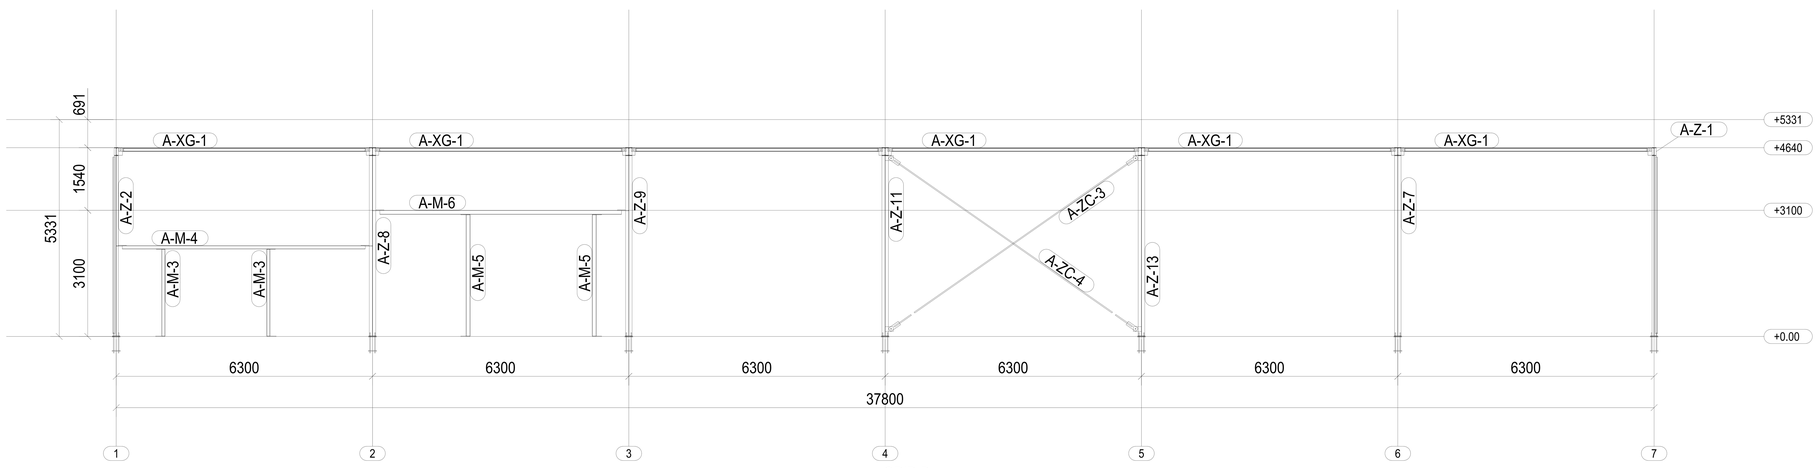

GRID B

Project	A Sweden Warehouse No. 1		1:70
		Elevation Layout	
			02.08.2025

Tekla structures